# ASSESSOR'S RECORD MAP

136-09
133-38
136-10

## SECTION 24 TOWNSHIP 14 SOUTH, RANGE 15 EAST

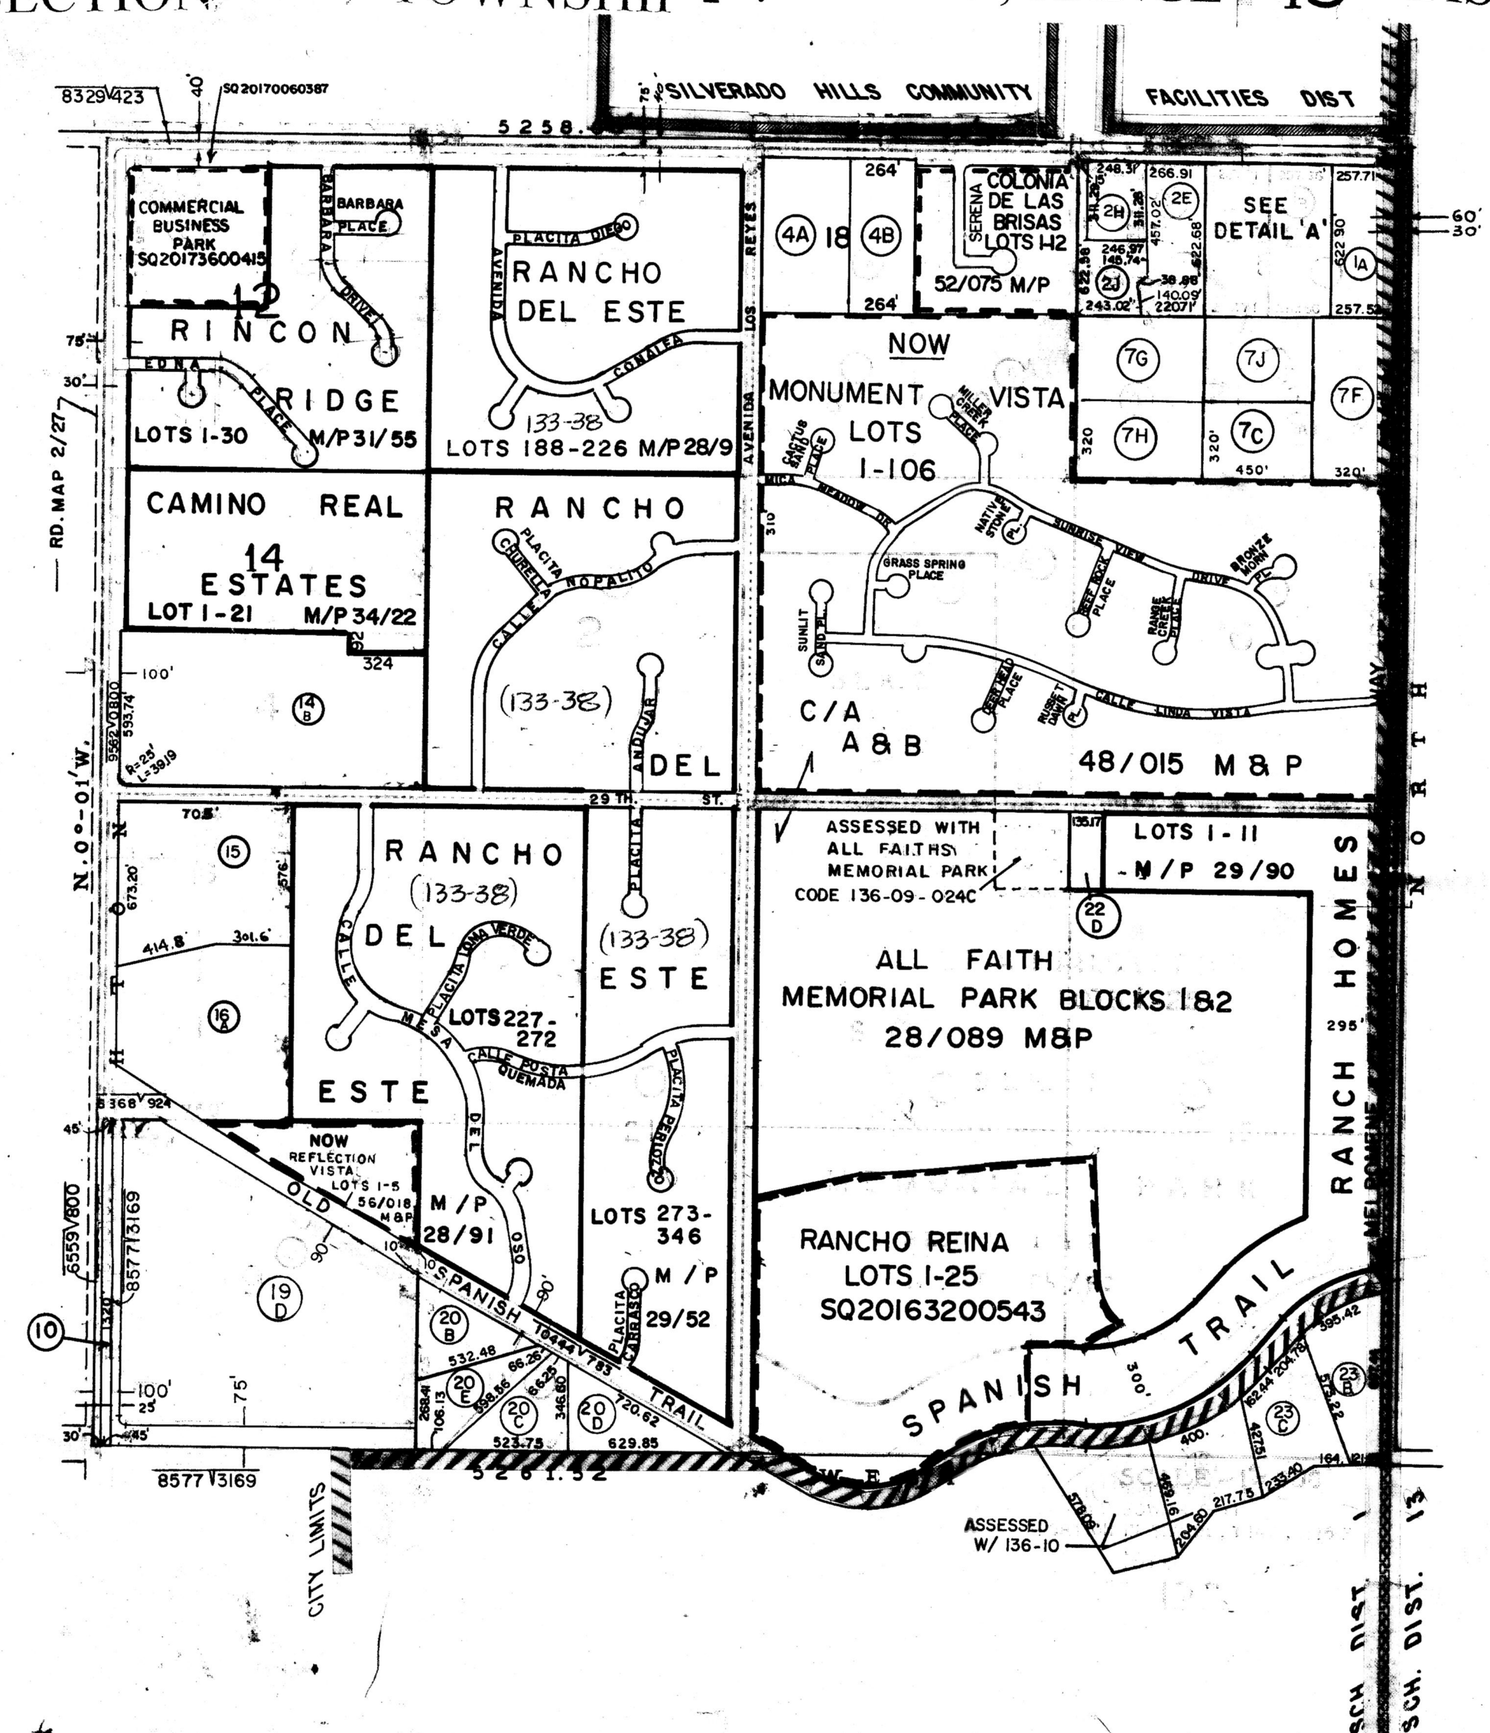


U.S. LAND
STATE LAND
ROADS
R.R. R. OF W.
PAT. MINERAL CLAIMS
SUBDIVISIONS

ACREAGE ASSESSED IN THIS BOOK

IRRIGATED
IRRIGABLE
DRY FARM
DRY LAND
GRAZING
WASTE
DESERT HOMESTEAD
SUBURBAN
CANALS
WELLSITES
SAND PITS

ACREAGE ASSESSED

TOTAL ACREAGE

C.O.T. PROJECT

2020-2

0 300 600 900 1200
FEET

SEE BOOK 7 PAGE 3 R.S.

M141524