IN PROGRESS

6

ASSESSOR'S RECORD MAP

SECTION 24, TOWNSHIP 15 SOUTH, RANGE 16 EAST

205-64
10/21

C.O.T.
PROJECT
PHASE TWO

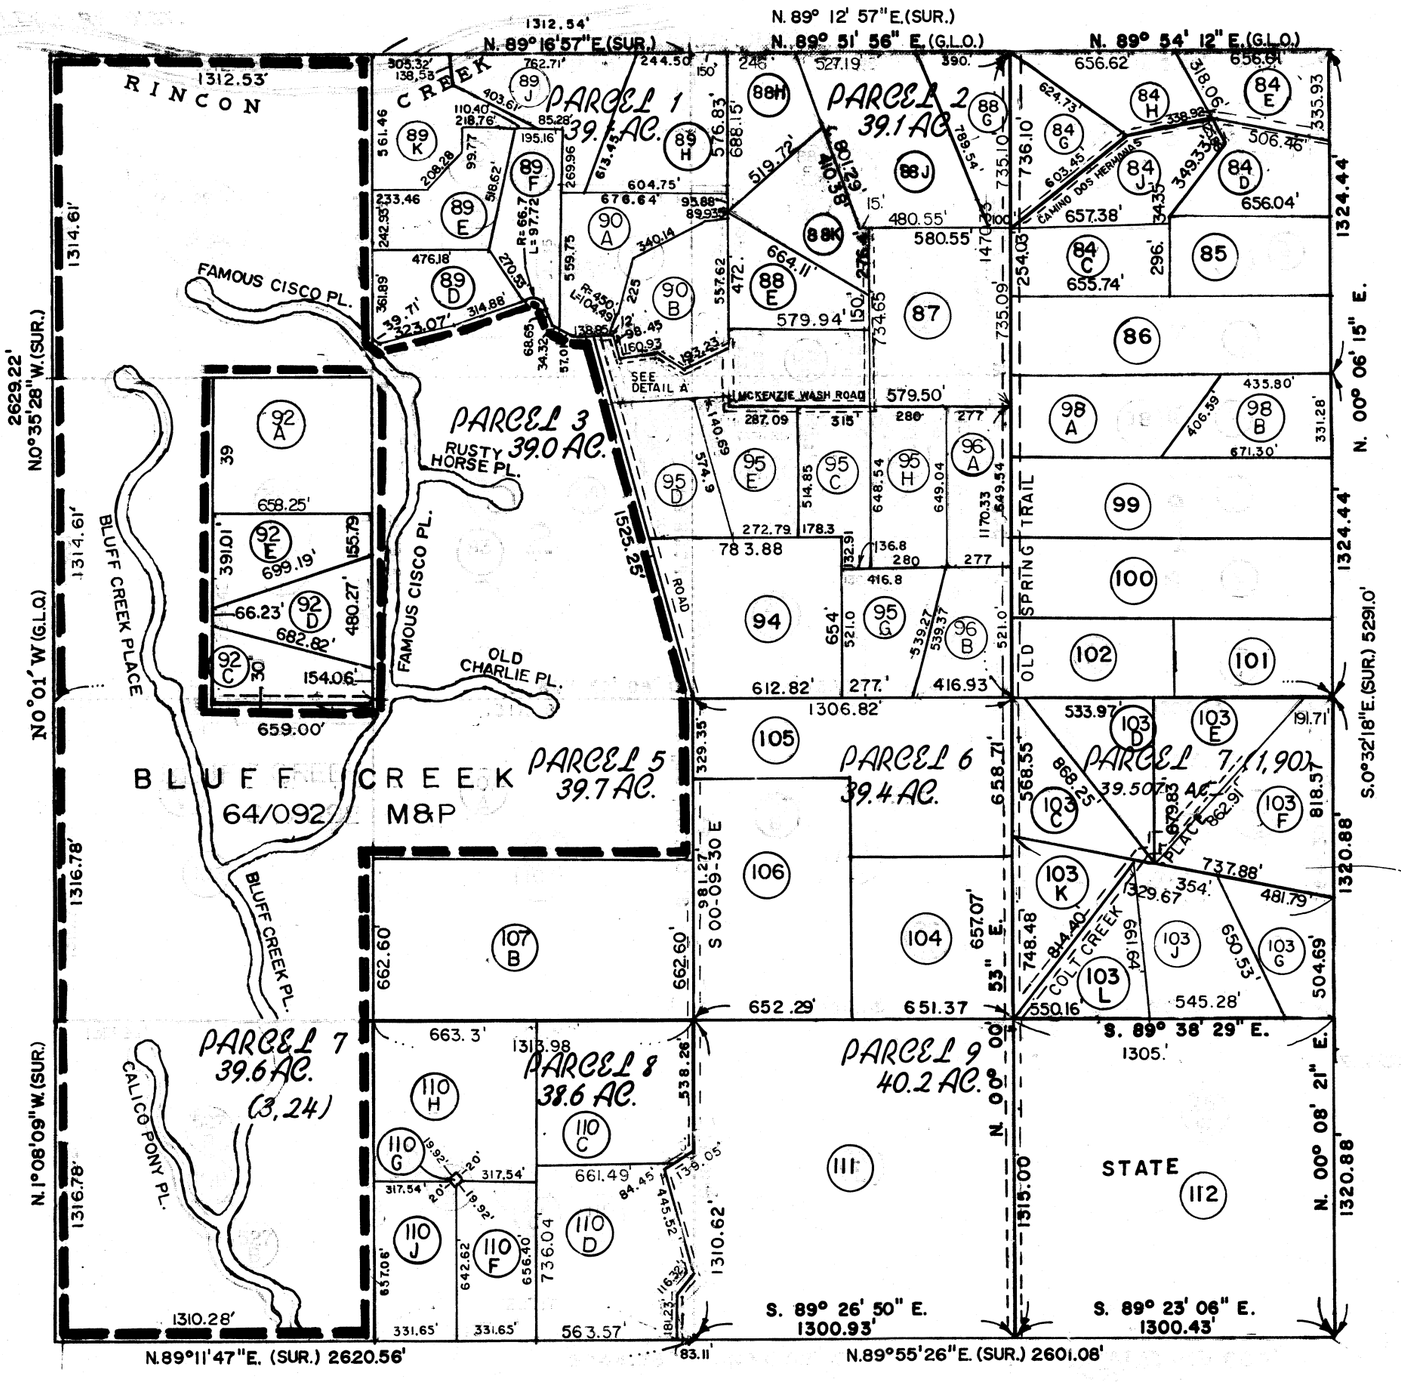

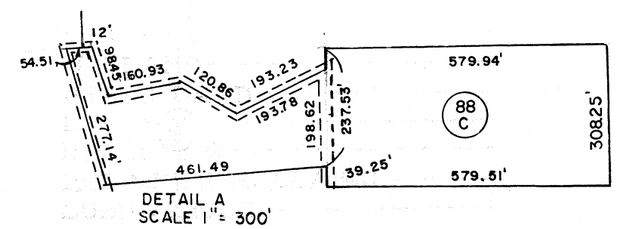

ACREAGE ASSESSED IN THIS BOOK

IRRIGATED
IRRIGABLE
DRY FARM
DRY LAND
GRAZING
WASTE
DESERT HOMESTEAD
SUBURBAN
CANAL
WELLSITES
SAND PITS

ACREAGE ASSESSED

TOTAL ACREAGE

2016-1

0 300 600 400 1200
FEET

SEE BOOK 1, PAGE 90, R.S.
SEE BOOK 3, PAGE 24, R.S.
SEE BOOK 5 PAGE 5 R.S.

SCANNED 151624
1753(4)

M151624