ASSESSOR'S RECORD MAP

67

306-39 SECTION 21, TOWNSHIP 16 SOUTH, RANGE 17 EAST

(SEE 306-01 MINES)

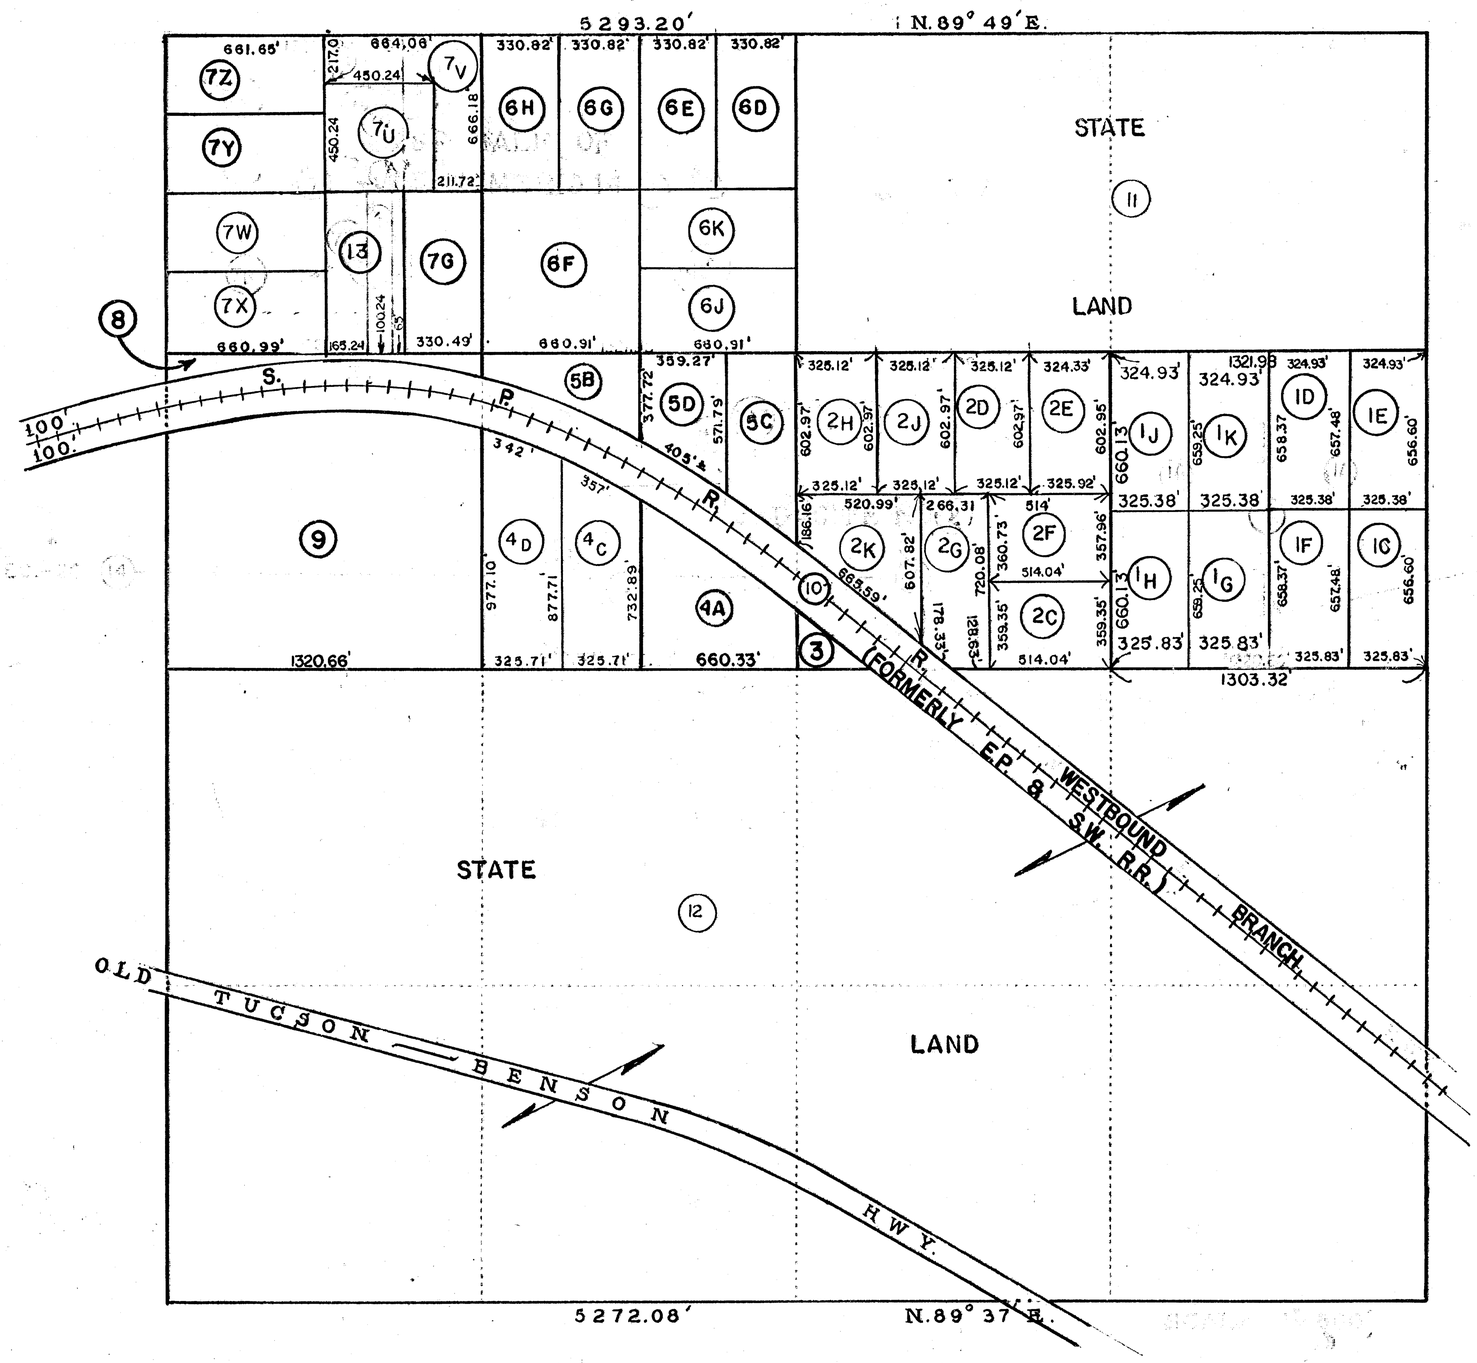

U.S. LAND
STATE LAND
ROADS
R.R., R. OF W.
PAT. MINERAL CLAIMS
SUBDIVISIONS

ACREAGE ASSESSED IN THIS BOOK

IRRIGATED
IRRIGABLE
DRY FARM
DRY LAND
GRAZING
WASTE
DESERT HOMESTEAD
SUBURBAN
CANALS
WELLSITES
SAND PITS

ACREAGE ASSESSED

TOTAL ACREAGE

2011-1

0 300 600 900 1200
FEET

M161721

C.O.T. PROJECT

SCANNED 161721
SCANNED
SCANNED