303-23

(MINE MAP)

ASSESSOR'S RECORD MAP

SECTION 2, TOWNSHIP 17 SOUTH, RANGE 12 EAST

(NO SURFACE MAP FOR THIS SECTION)

PIMA

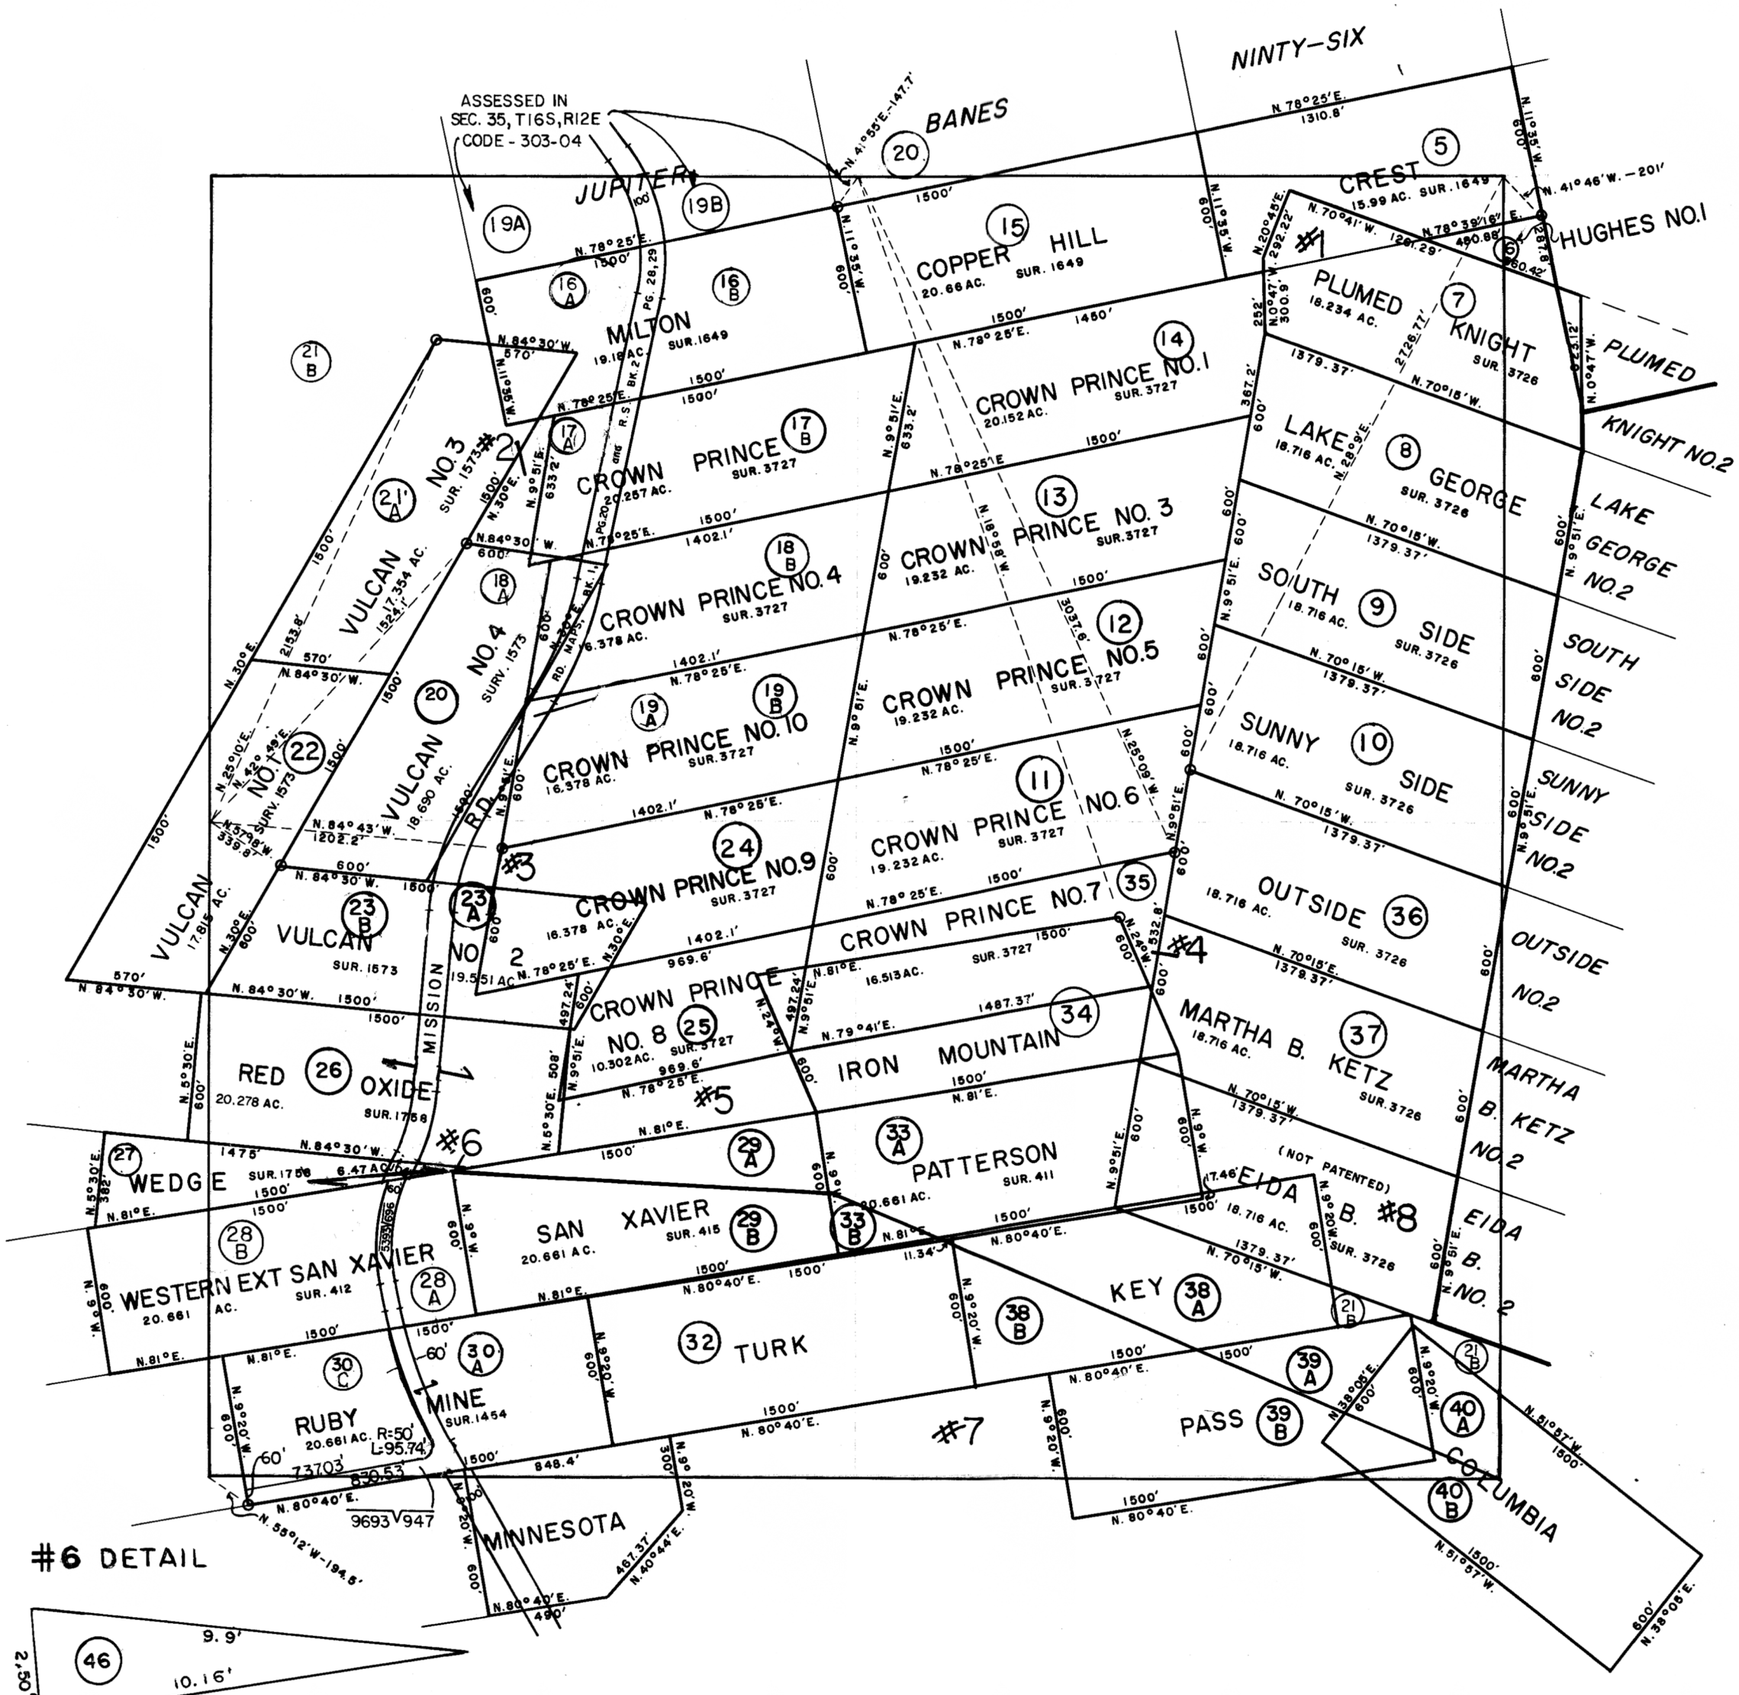

1 SEE DETAIL 1, #1
2 SEE DETAIL 1, #2
3 SEE DETAIL 1, #3
4 SEE DETAIL 1, #4
5 SEE DETAIL 1, #5
6 SEE DETAIL 1, #6
7 SEE DETAIL 1, #7
8 SEE DETAIL 1, #8

M171202MC.

C.O.T. PROJECT

20( )-1

SEE BOOK 2, PAGE 28, R.S.

SEE BOOK 2, PAGE 57, R.S.
8 14

SCANNED

2317