67

ASSESSOR'S RECORD MAP

303 — 40

1 / 2

SECTION 21 TOWNSHIP 17 SOUTH, RANGE 13 EAST

(NO MINE MAP FOR THIS SECTION)

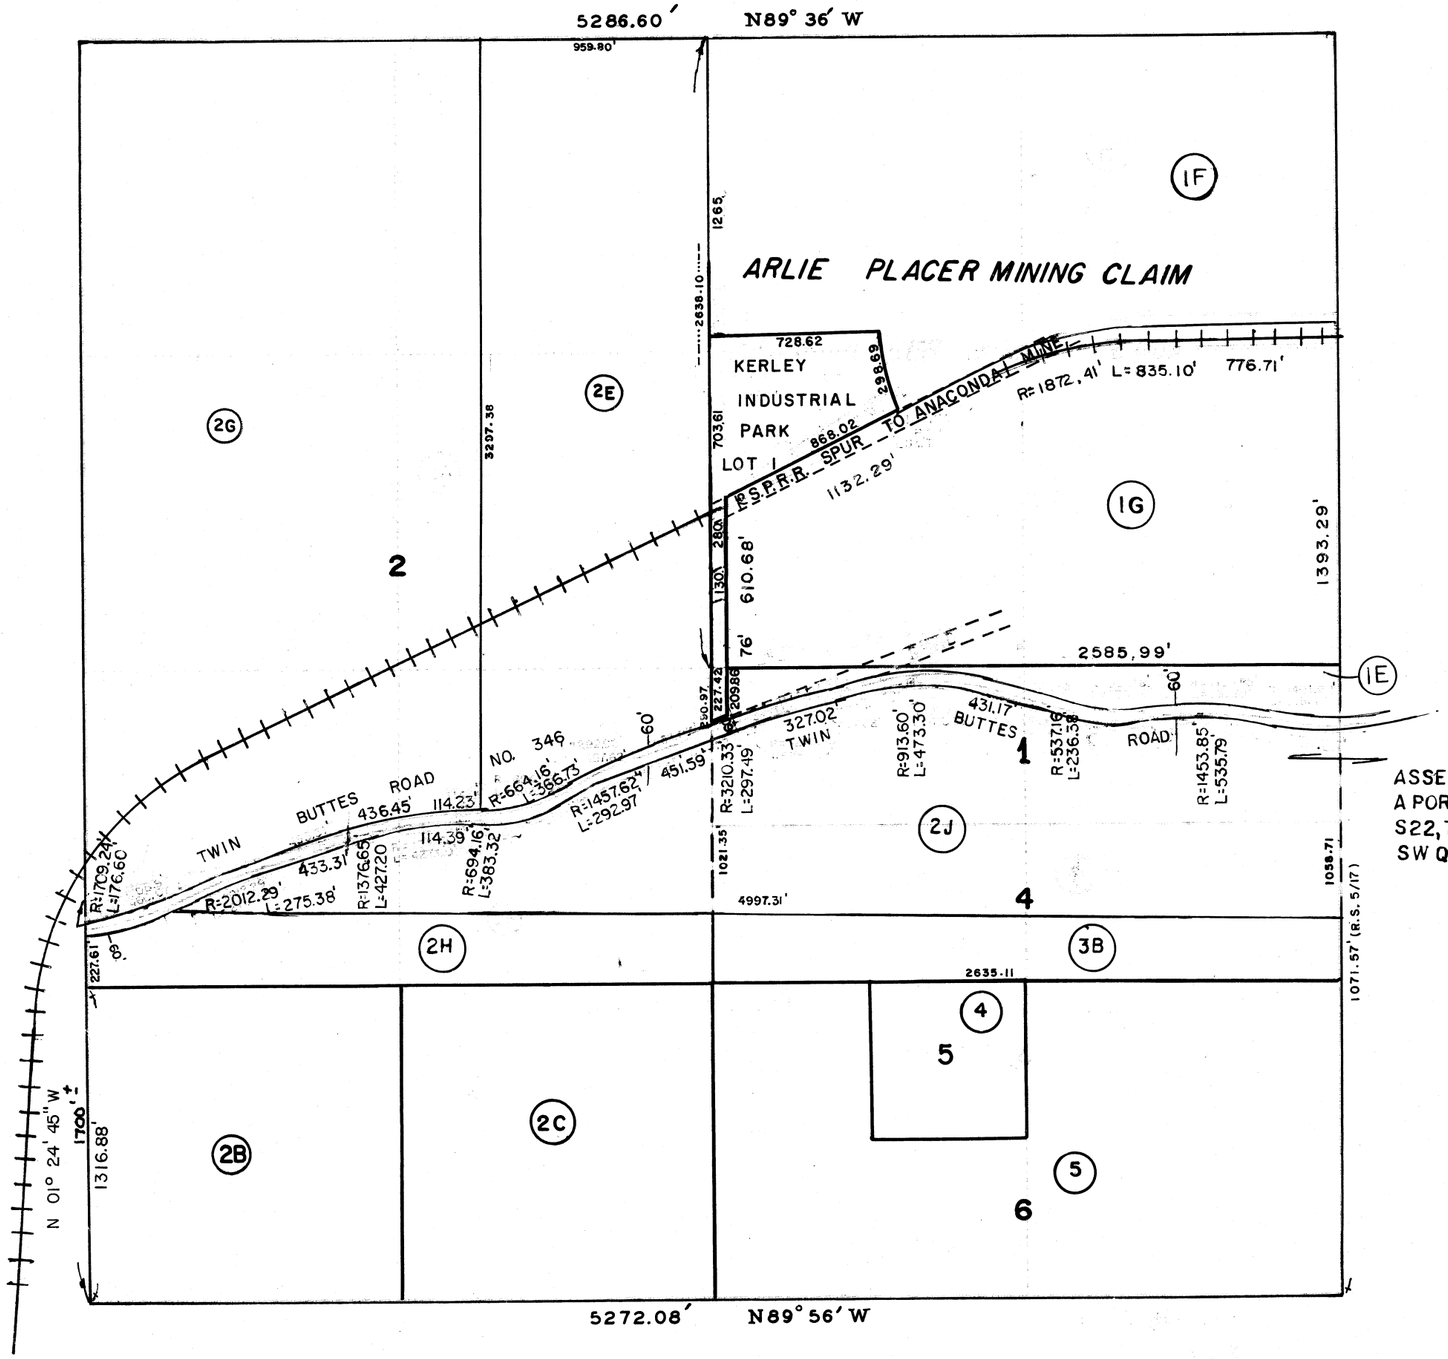

U.S. LAND
STATE LAND
ROADS
R.R.R. OF W.
P.T. MINERAL CLAIMS
SUBDIVISIONS

ACREAGE ASSESSED IN THIS BOOK

IRRIGATED
IRRIGABLE
DRY FARM
DRY LAND
GRAZING
WASTE
DESERT HOMESTEAD
URBAN
SALES
DEPOSITS
SAND PITS

ACREAGE ASSESSED

TOTAL ACREAGE

0 300 600 900 1200

FEET

SEE BOOK 5 PAGE 17 R.S.-TWIN BUTTES RD.

2016-1

COT PROJECT

SCANNED

171321

M171321