ASSESSOR'S RECORD MAP

304-17
2/3

~~80~~
34

SECTION 6, TOWNSHIP 18 SOUTH, RANGE 13 EAST

(ALSO SEE MINE MAP FOR THIS SECTION - CODE 304-17)

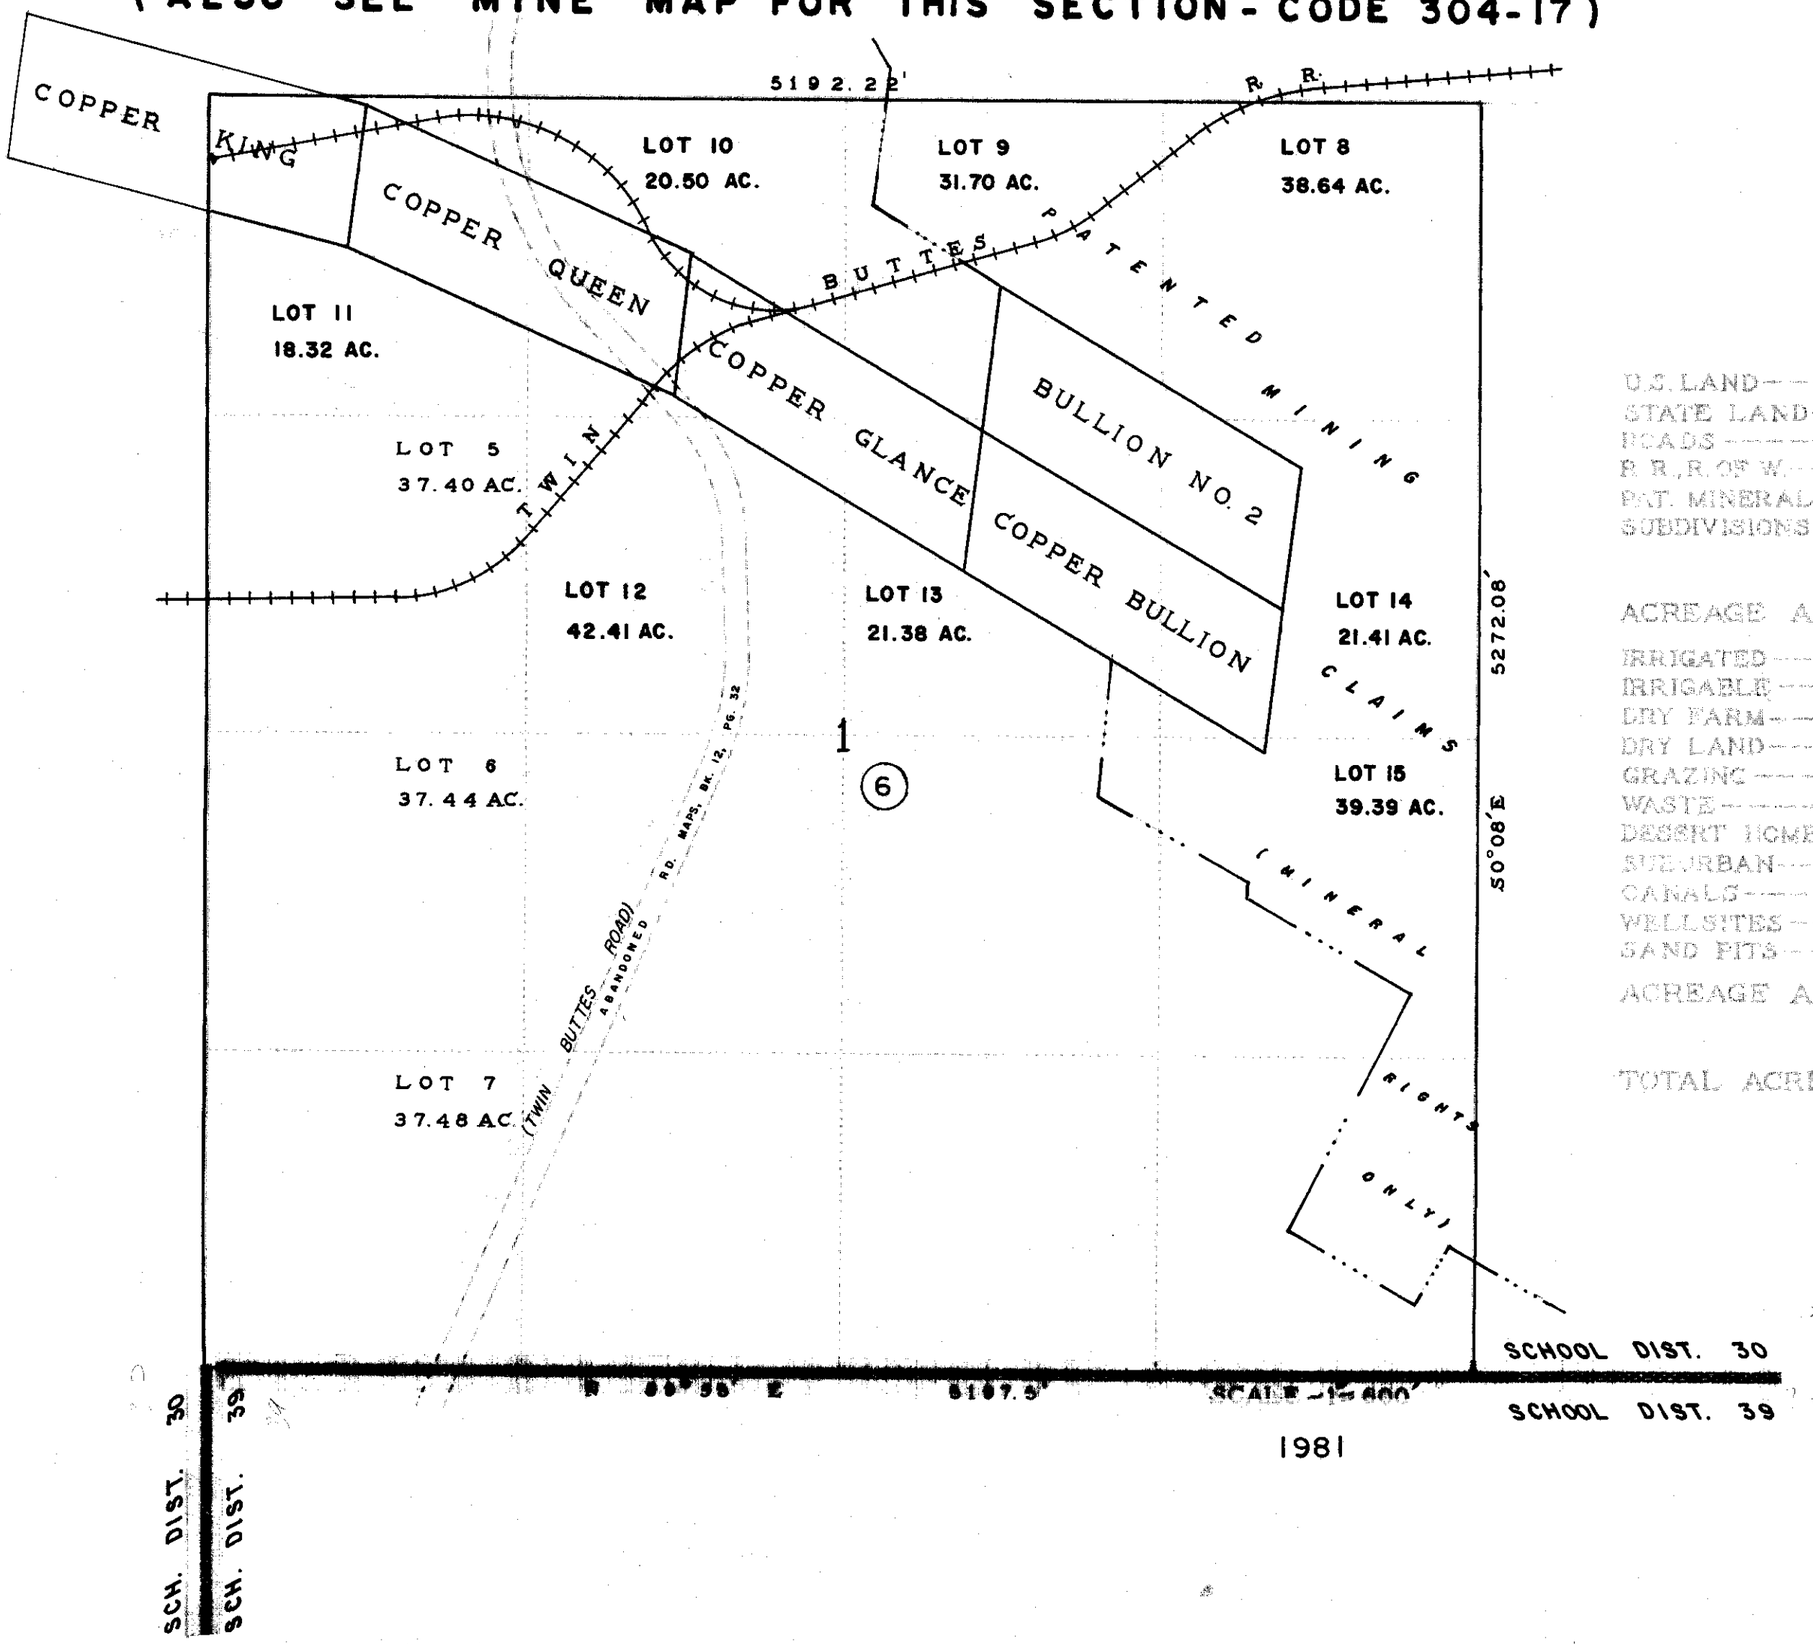

U.S. LAND
STATE LAND
ROADS
R.R., R. OF W.
PAT. MINERAL CLAIMS
SUBDIVISIONS

ACREAGE ASSESSED IN THIS BOOK

IRRIGATED
IRRIGABLE
DRY FARM
DRY LAND
GRAZING
WASTE
DESERT HOMESTEAD
SUBURBAN
CANALS
WELLSITES
SAND PITS

ACREAGE ASSESSED

TOTAL ACREAGE

1981

COT PROJECT

SCANNED

M181306

~~2356 (2)~~