ASSESSOR'S RECORD MAP

305-53
3/7

3

SECTION 10, TOWNSHIP 18 SOUTH, RANGE 15 EAST

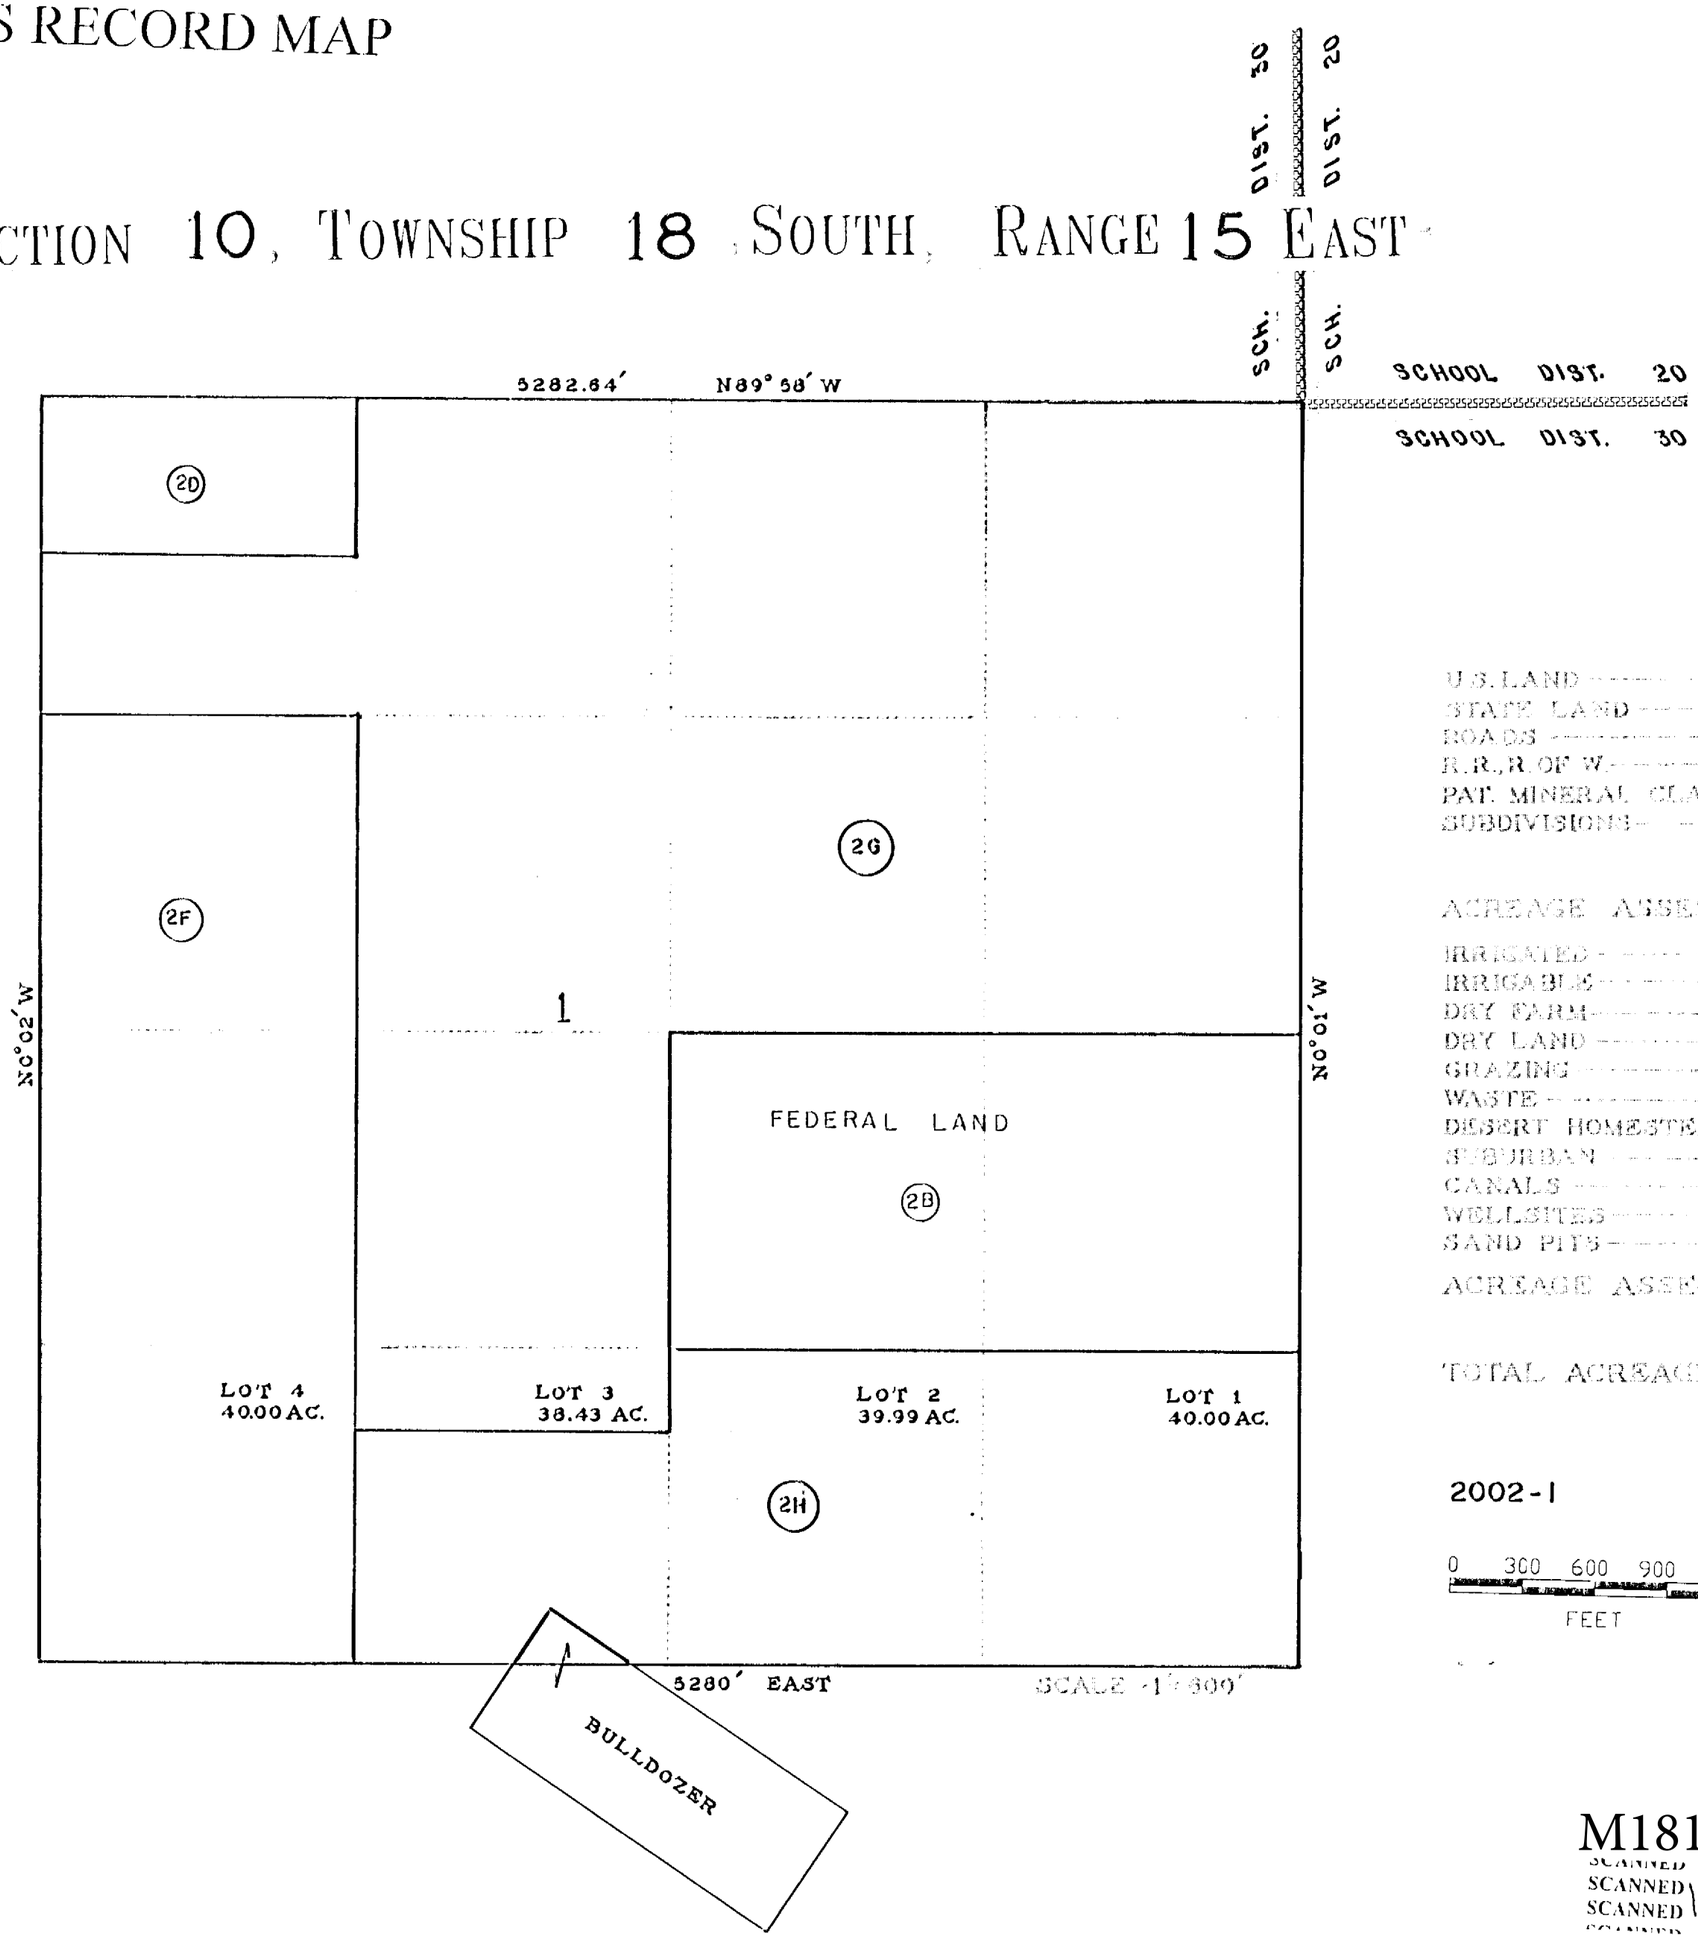

U.S. LAND
STATE LAND
ROADS
R.R., R. OF W.
PAT. MINERAL CLAIMS
SUBDIVISIONS

ACREAGE ASSESSED IN THIS BOOK

IRRIGATED
IRRIGABLE
DRY FARM
DRY LAND
GRAZING
WASTE
DESERT HOMESTEAD
SUBURBAN
CANALS
WELLSITES
SAND PITS

ACREAGE ASSESSED

TOTAL ACREAGE

2002-1

0 300 600 900 1200
FEET

COT
PROJECT

M181510

SCANNED
SCANNED
SCANNED 181510
SCANNED

2-F8-1 (2)